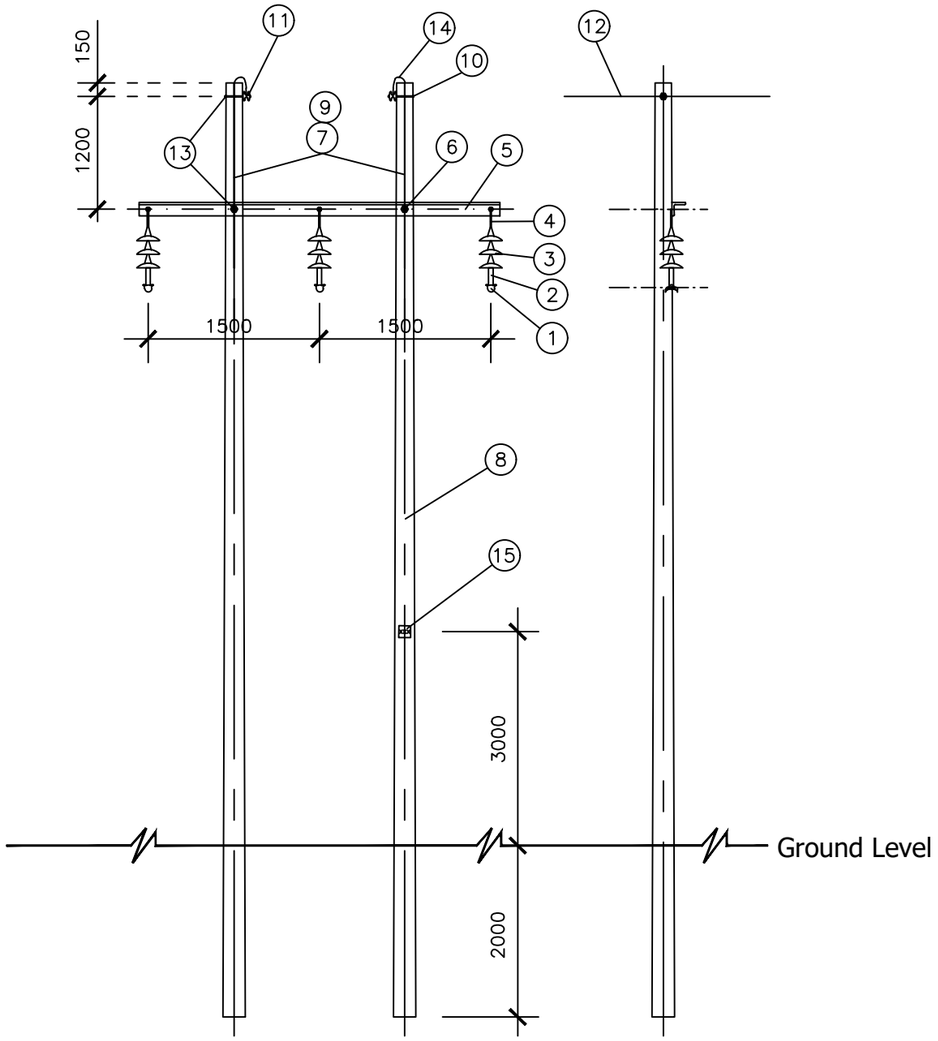

Item	Qty	Description
1	3	Suspension Clamp
2	3	Adaptor (Socket & Tongue)
3	9	Disc Insulator 250 x 140
4	3	Tower Hook
5	1	Crossarm Angle m/s 4100 x 76 x 152 x 10
6	4	Galvanised Bolt 250 x 16
7	2x13m	Galvanised Earth Wire 4.8m
8	2	Wood Pole 14m Heavy Grade
9	½ kg	Galvanised Staple 40 x 4
10	2	Galvanised Bolt 250 x 16
11	2	Shackle Insulator
		Earthwire
13	6	Square Washer 80 x 80 x 3
14	2	Brass Tap Line 16mm
15	1	Pole Number

NOTES: All dimensions are in mm except where stated

GENERAL NOTES

Rev no	Date	Description	Rev by

ZESCO CIVIL ENGINEERING Lusaka

DESIGN / DRAWING OFFICE

Job Title:

ZESCO
Powering the Nation

ZESCO
GREAT EAST ROAD
P.O.BOX 30040
LUSAKA ZAMBIA
TEL: 0211361111

Project Name: Copperbelt Province Network Expansion Project - (CBPNEP)

Drawing Title: 33KV Intermediate Pole Double Earthed Construction

Drawn:	Michael Nyirenda	Sign:	mn	Date:	22.01.2001	Scale: NTS	Sheet/Sheets
Designed:		Sign:		Date:			
Checked:	Maswe Mbindwina	Sign:	mm	Date:	23.01.2024	Job No.	Drawing No. G11393
Approved:	Derrick Chileshe	Sign:	dc	Date:	23.01.2024		Rev.

Orig. A3L