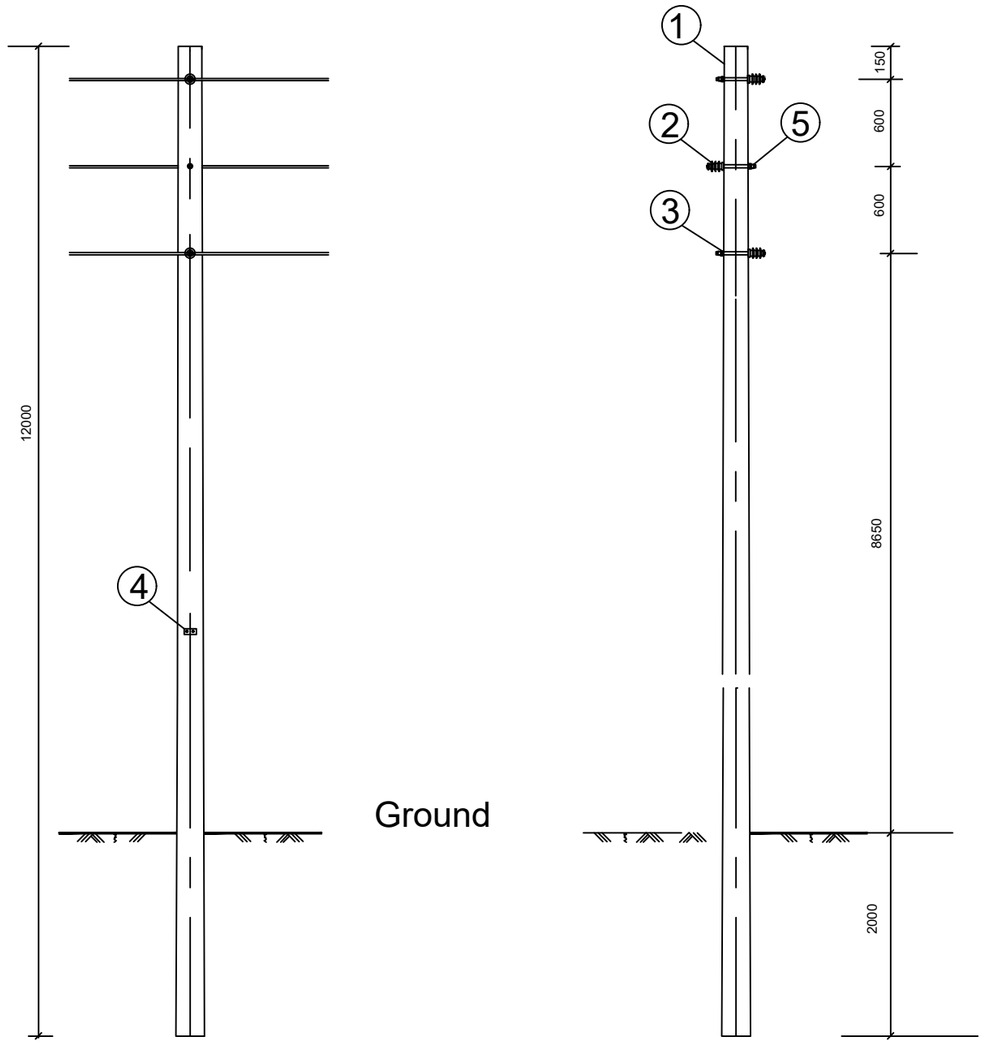

Material List		
No.	**Description**	**QTY**
1	12 M Wooden Pole	1
2	11kV Pin Insulator& Spindle	2
3	Nut & Washer M16x40	4
4	Name Plate with Nail	1

NOTES
1. All dimesions are in mm unless otherwise stated

GENERAL NOTES

Rev no	Date	Description	Rev by

ZESCO CIVIL ENGINEERING Lusaka

DESIGN / DRAWING OFFICE

Job Title:

ZESCO
Powering the Nation

ZESCO
GREAT EAST ROAD
P.O.BOX 30040
LUSAKA ZAMBIA
TEL: 0211361111

Project Name: Copperbelt Province Network Expansion Project - (CBPNEP)

Drawing Title: 11kV Intermedate Pole Structure Vertical

Drawn:	Caroline Kapambwe	Sign:	ck	Date:	23.01.2024	Scale: NTS	Sheet/Sheets
Designed:	Maswe Mbindawina	Sign:	mm	Date:	23.01.2024		
Checked:	Able Kaonga / Brian Makaliki	Sign:	ak / bm	Date:	23.01.2024	Job No.	Drawing No. CBD - G- 0349
Approved:	Derrick Chileshe	Sign:	dc	Date:	23.01.2024		Rev.

Orig A3L