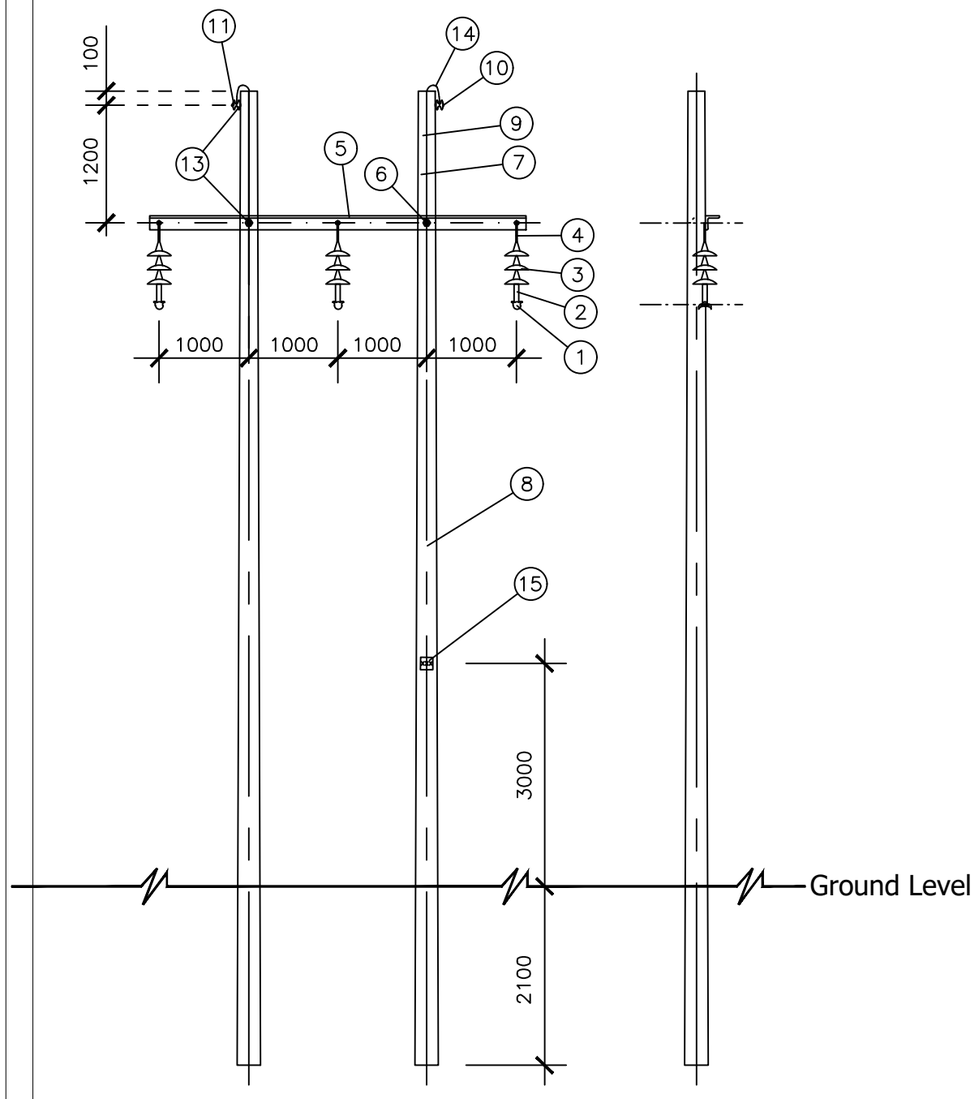


| Item | Qty | Description |
|---|---|---|
| 1 | 3 | Suspension Clamp |
| 2 | 3 | Clevis Ended Adaptor |
| 3 | 9 | Disc Insulator 250 x 140 |
| 4 | 3 | Tower Hook |
| 5 | 1 | Crossarm Angle m/s 4100 x 76 x 152 x 10 |
| 6 | 4 | Galvanised Bolt 200 x 20 |
| 7 | 3m | Galvanised Earth Wire 4.8m |
| 8 | 2 | Wood Pole 14m Heavy Grade |
| 9 | ½ kg | Galvanised Staple 40 x 4 |
| 10 | 2 | Galvanised Bolt 250 x 16 |
| 11 | 2 | Reel Insulator |
| | | |
| 13 | 6 | Square Washer 80 x 80 x 3 |
| 14 | 2 | Brass Tap Line 16mm² |
| 15 | 1 | Pole Number |
| | | |
| | | |
| | | |
| | | |
| | | |
| | | |

NOTES: All dimensions are in mm except where stated

GENERAL NOTES

| Rev no | Date | Description | Rev by |
|---|---|---|---|
| | | | |

ZESCO CIVIL ENGINEERING Lusaka

DESIGN / DRAWING OFFICE

Job Title:

ZESCO
Powering the Nation

ZESCO
GREAT EAST ROAD
P.O.BOX 30040
LUSAKA ZAMBIA
TEL: 0211361111

Project Name: Copperbelt Province Network Expansion Project - (CBPNEP)

Drawing Title: 33KV Intermediate Pole Earthed Construction for 200mmsq & 300mmsq. ACSR

| | | | | | | | |
|---|---|---|---|---|---|---|---|
| Drawn: | Michael Nyirenda | Sign: | mn | Date: | 30.06.1999 | Scale: NTS | Sheet/Sheets |
| Designed: | | Sign: | | Date: | | | |
| Checked: | Maswe Mbindawina | Sign: | mm | Date: | 23.01.2024 | Job No. | Drawing No. GH9729 |
| Approved: | Derrick Chileshe | Sign: | dc | Date: | 23.01.2024 | | Rev. |

Orig. A3L