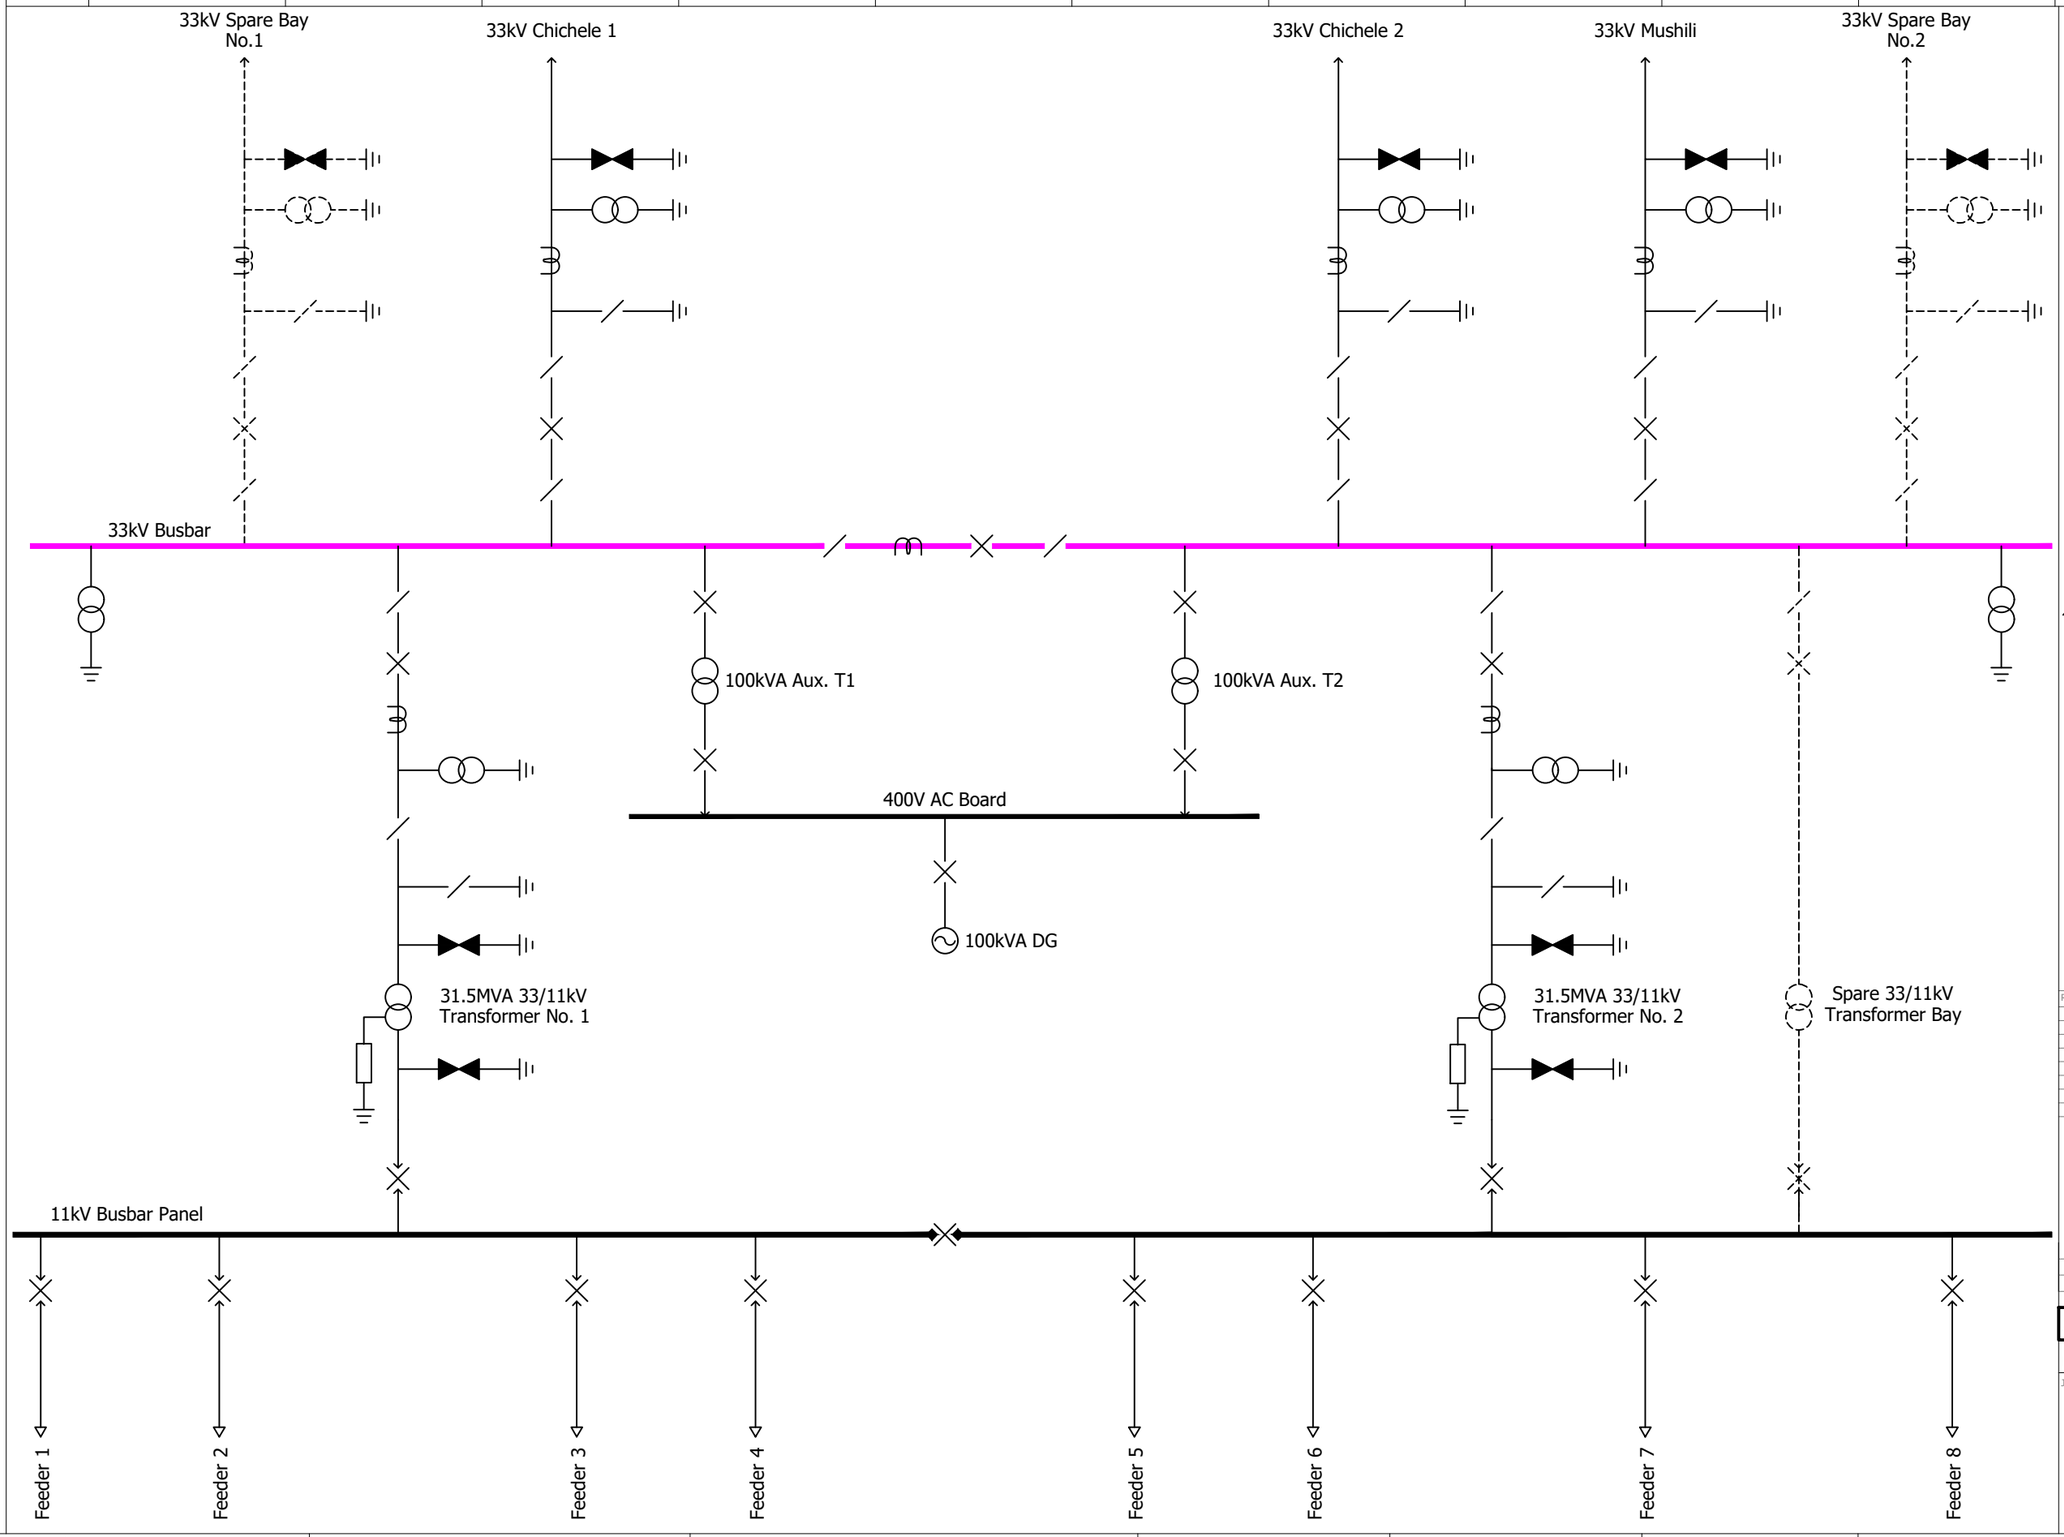

GENERAL NOTES

LEGEND

- Current Transformer
- Surge Arrestor
- Voltage transformer
- Power Transformer
- Isolator w/o Earth Switch
- Circuit Breaker
- Neutral Earthing Resistor
- Isolator with Earth Switch

Rev no	Date	Description	Rev by

ZESCO CIVIL ENGINEERING Lusaka

DESIGN / DRAWING OFFICE

Job Title:

ZESCO
Powering the Nation

ZESCO
GREAT EAST ROAD
P.O.BOX 30040
LUSAKA ZAMBIA
TEL: 0211361111

Project Name:	Drawing Title: PROPOSED DOLA HILL 33/11kV SUBSTATION	Drawn: A .N. moyo	Sign: anm	Date: 13.10.2023	Scale: N.T.S		Sheet/Sheets 1
		Designed: M. Kaunda	Sign: mk	Date: 01.10.2023			
		Checked: A. Kaonga / B. Makaliki	Sign: ak / bm	Date: 11.01.2024	Job No. 0061	Drawing No. ND-G-10066	Rev. 0
		Approved: D. Chileshe	Sign: dc	Date: 11.01.2024			

Orig A3L