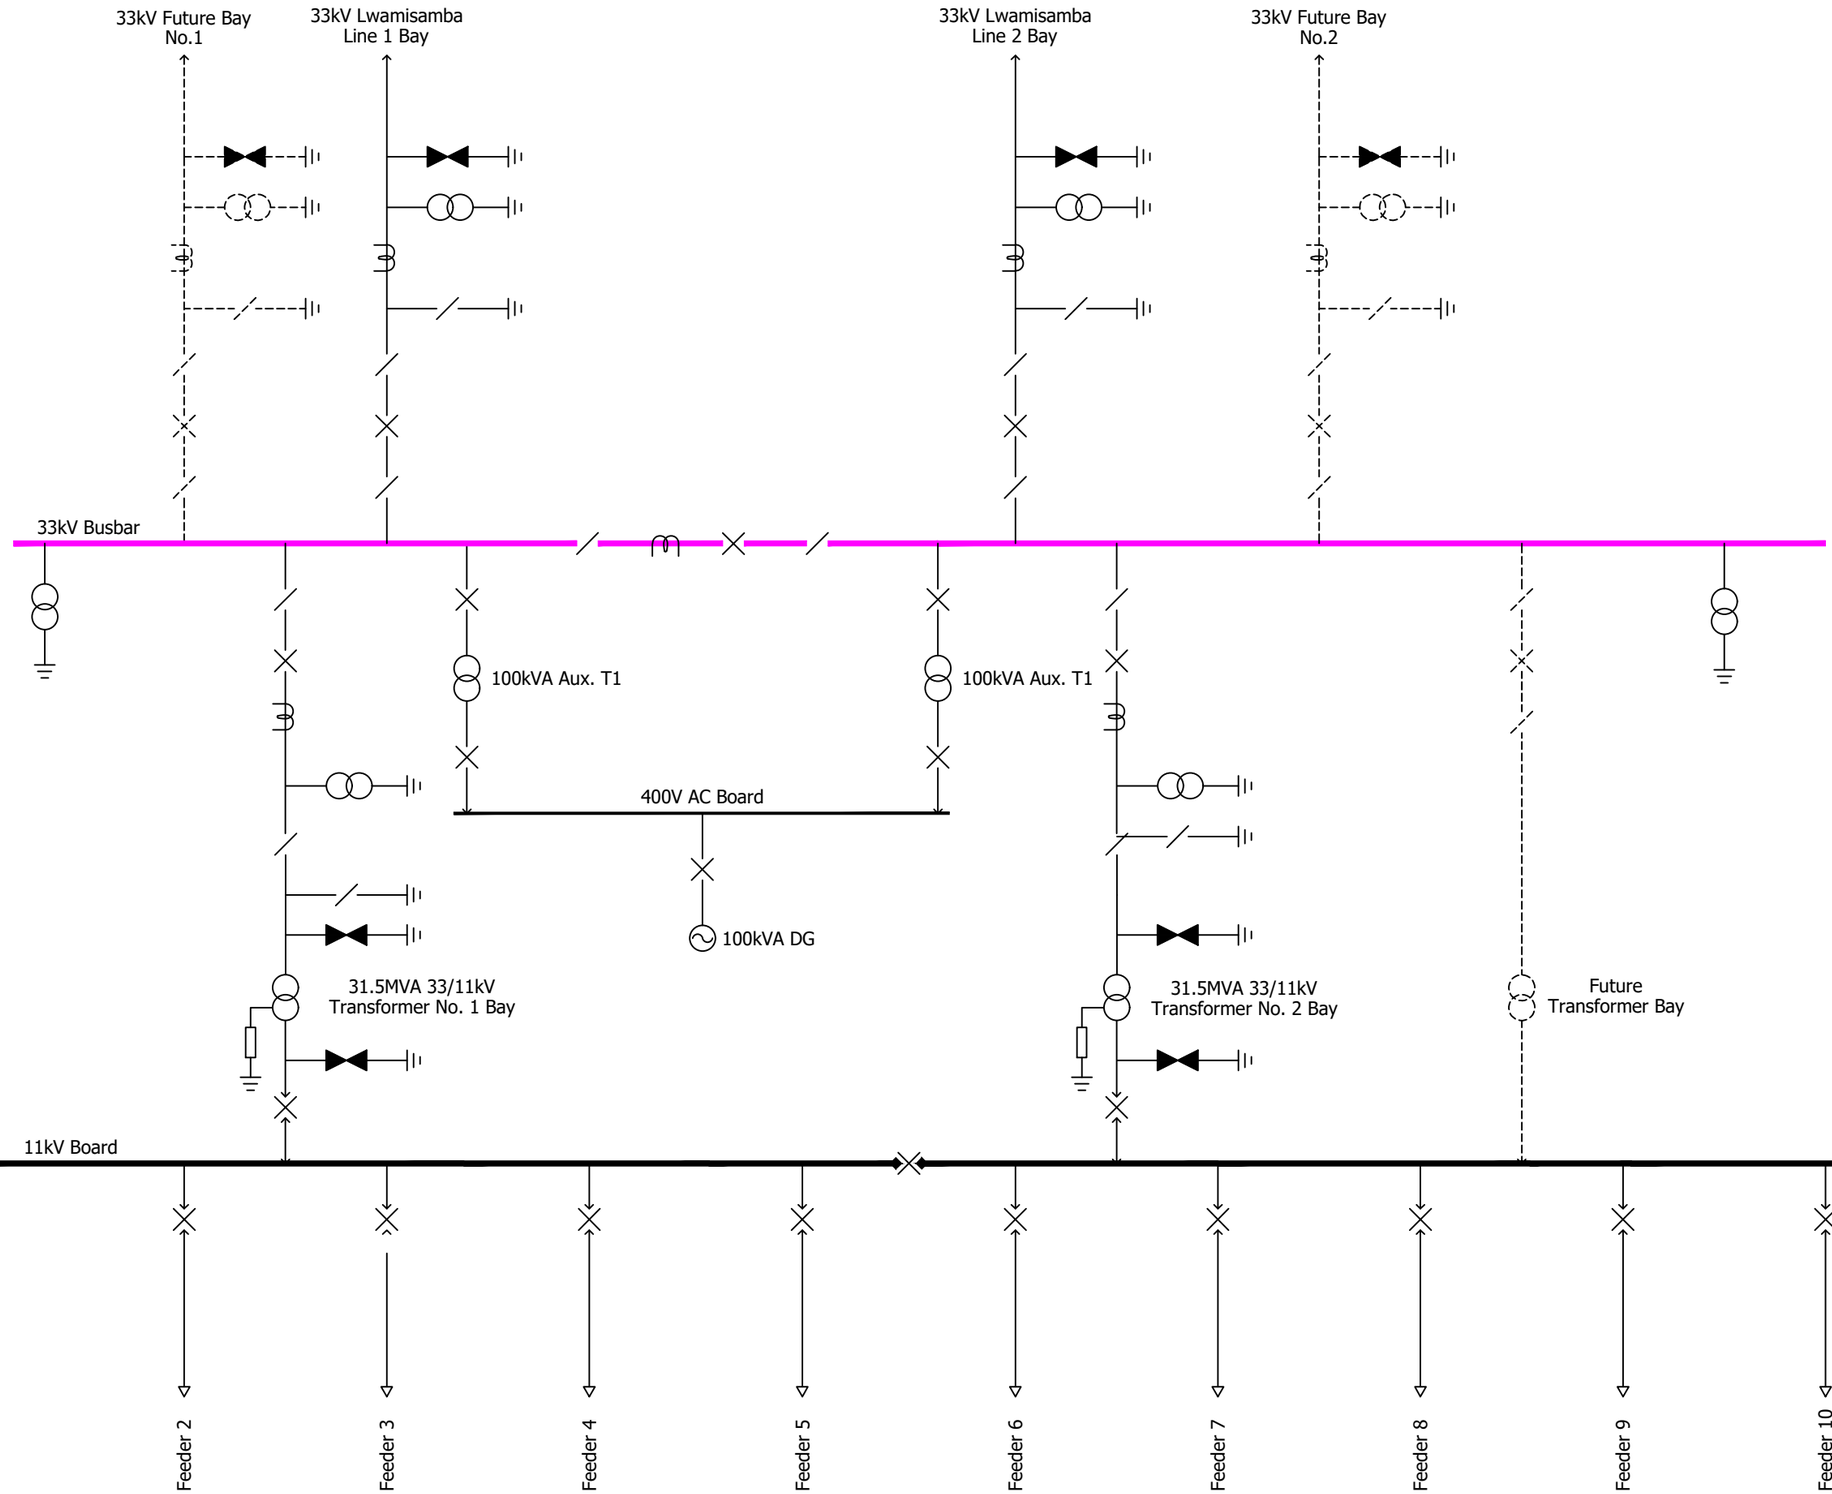

GENERAL NOTES

- Surge Arrestor
- Voltage transformer
- Power Transformer
- Isolator w/o Earth Switch
- Circuit Breaker
- Neutral Earthing Resistor
- Isolator with Earth Switch

Rev no	Date	Description	Rev by

ZESCO CIVIL ENGINEERING — Lusaka

DESIGN / DRAWING OFFICE

Job Title:

ZESCO
Powering the Nation

ZESCO
GREAT EAST ROAD
P.O.BOX 30040
LUSAKA ZAMBIA
TEL: 0211361111

Project Name:

Drawing Title: PROPOSED CHIBULUMA 33/11kV SUBSTATION

Drawn:	A .N. Moyo	Sign:	Date:	10.11.2023	Scale: N.T.S		Sheet/Sheets 1
Designed:		Sign:	Date:				
Checked:	X	Sign:	Date:		Job No. 0067	Drawing No. X -	Rev. X
Approved:		Sign:	Date:				

Orig A3L