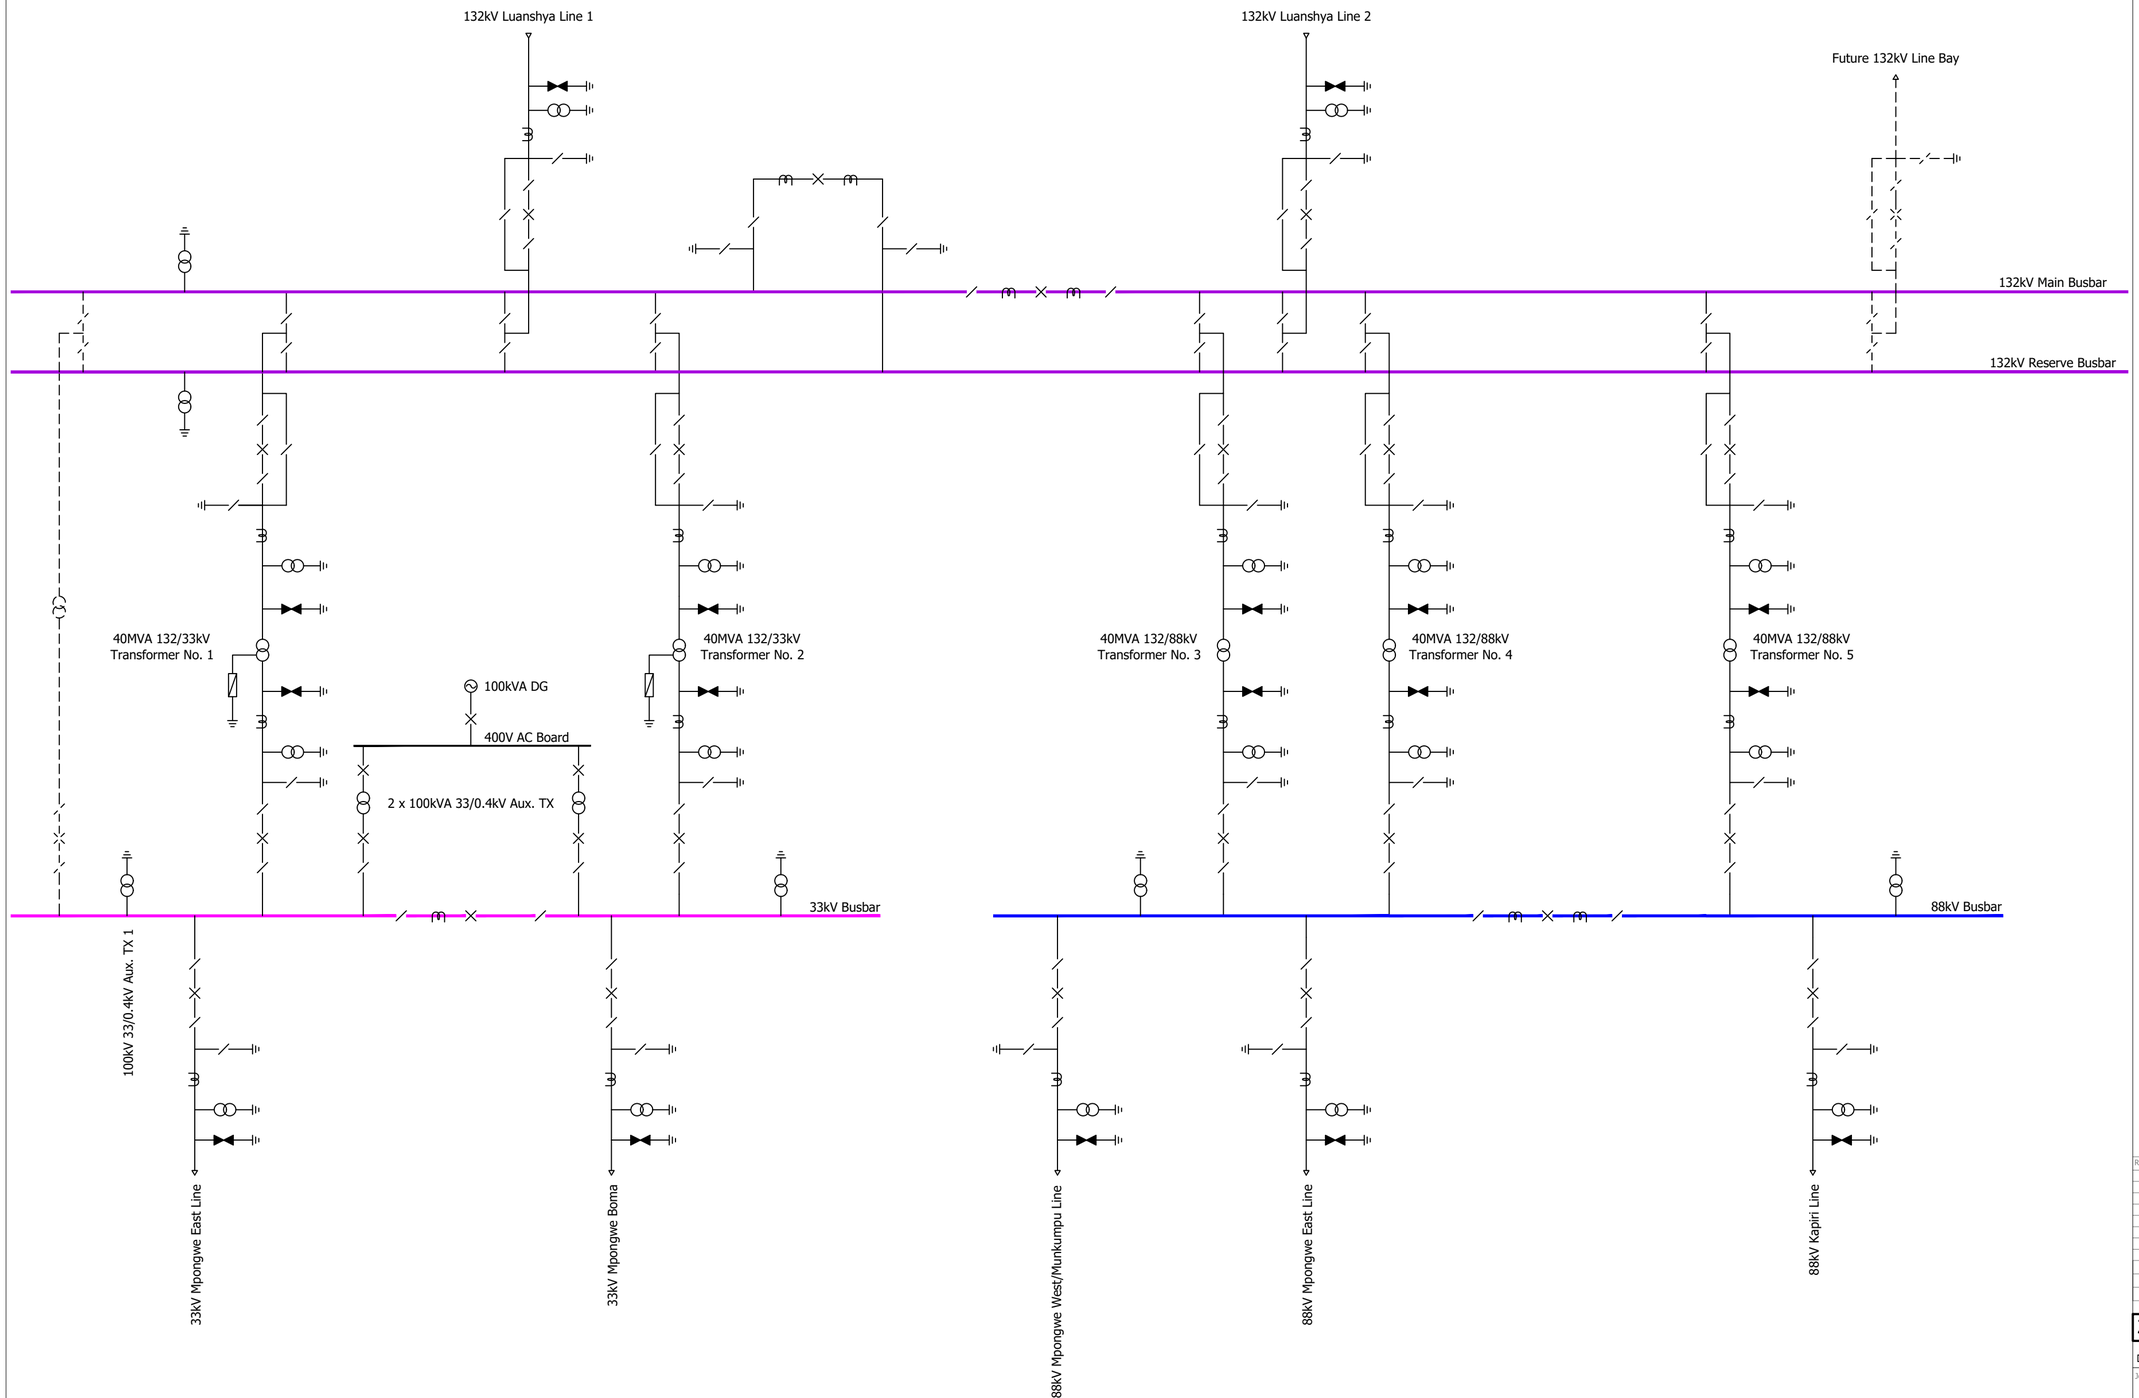

GENERAL NOTES

- Current Transformer
- Surge Arrestor
- Voltage transformer
- Power Transformer
- Isolator w/o Earth Switch
- Circuit Breaker
- Isolator with Earth Switch

Rev no	Date	Description	Rev by

ZESCO CIVIL ENGINEERING — Lusaka

DESIGN / DRAWING OFFICE

Job Title:

ZESCO
Powering the Nation

ZESCO
GREAT EAST ROAD
P.O.BOX 30040
LUSAKA ZAMBIA
TEL: 0211361111

Project Name:

Drawing Title: PROPOSED MPONGWE 132/88/33kV SUBSTATION

Drawn:	A .N. Moyo	Sign:	anm	Date:	17.11.2023	Scale: N.T.S	Sheet/Sheets 1
Designed:	M. Kaunda	Sign:	mk	Date:	01.11.2023		
Checked:	R. Milanzi / M. Phiri	Sign:	rm / mp	Date:	09.01.2024	Job No. 0074	Drawing No. ND-D-10076
Approved:	J. Zulu	Sign:	jz	Date:	09.01.2024		Rev. 0